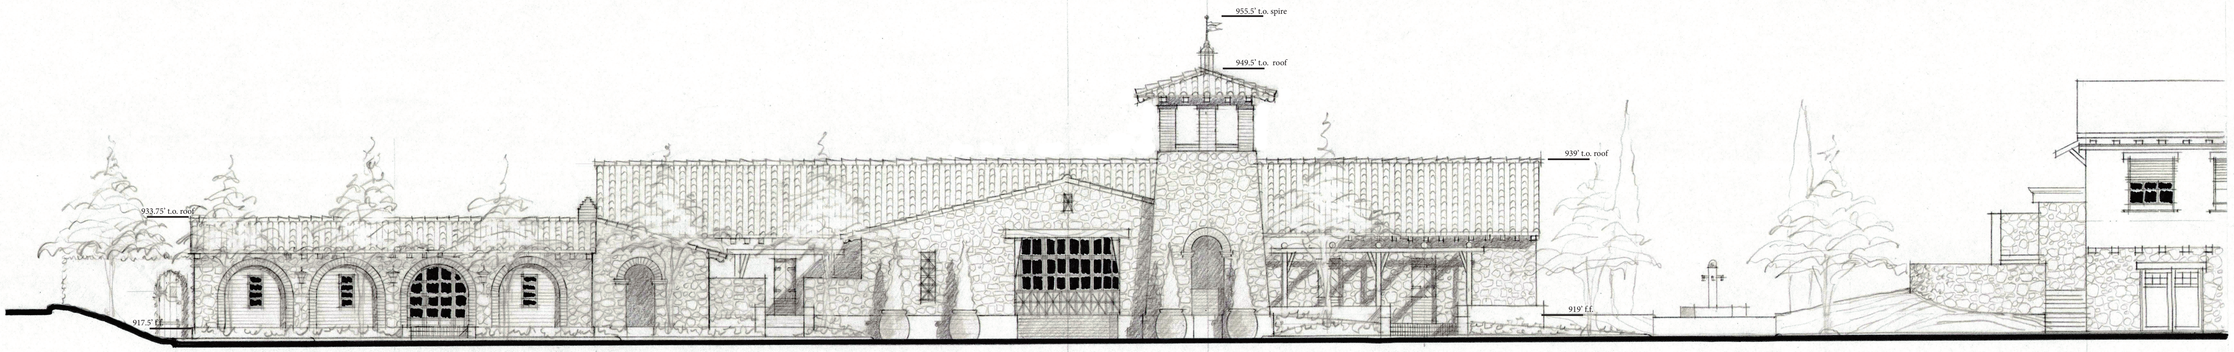

SPA WEST ELEVATION

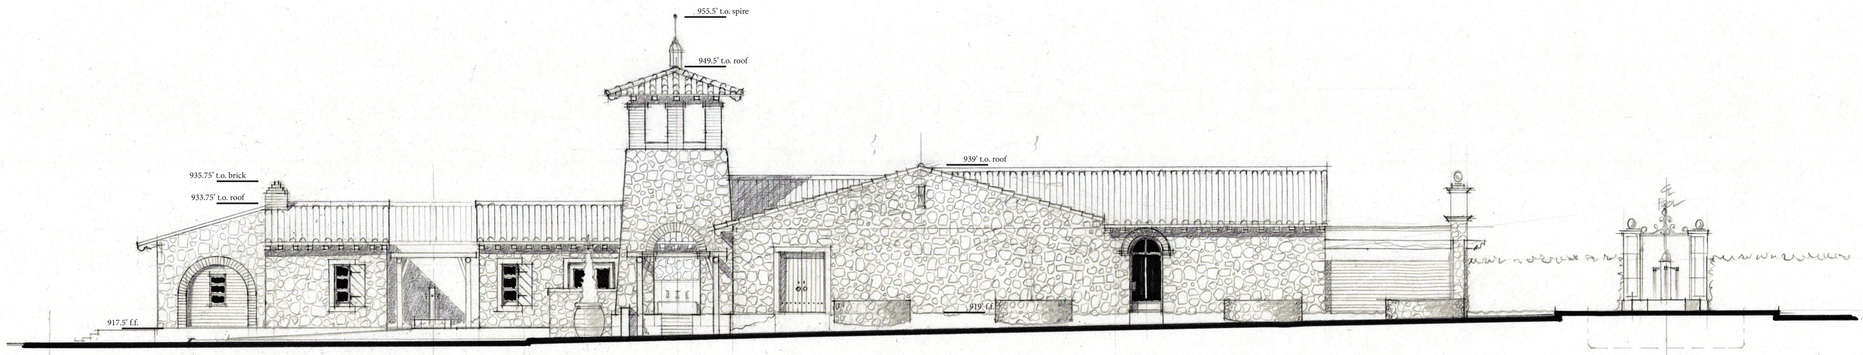

SPA SOUTH ELEVATION

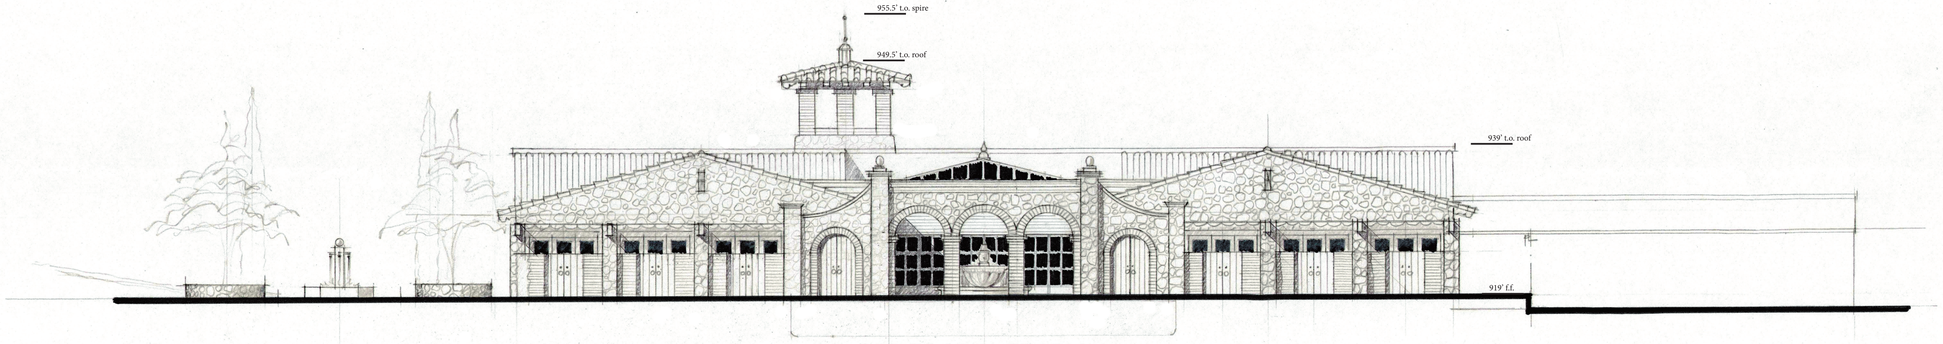

SPA EAST ELEVATION

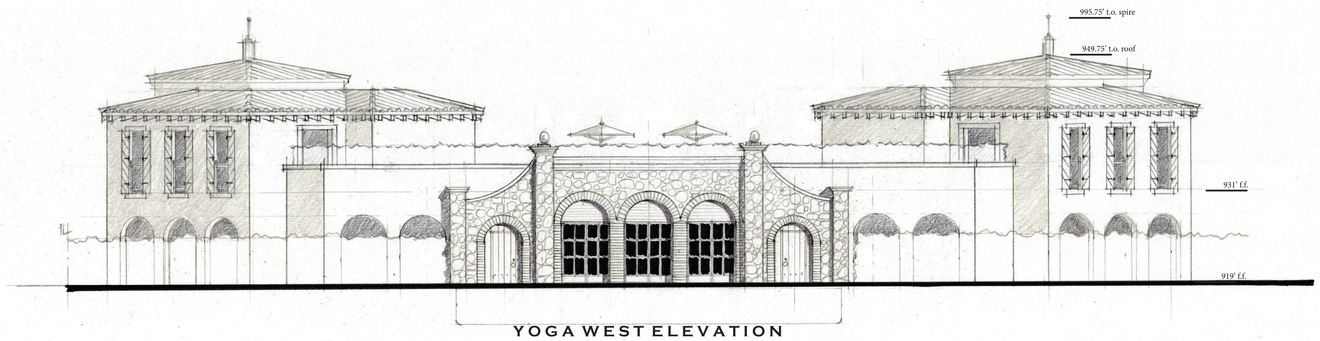

YOGA WEST ELEVATION

MATERIALS:

ROOF:
REDLAND CLAY TILE
EQ. MIX OF CAFE GOLD FLASH, OLD SALTILLO,
PINTO GOLD FLASH AND SANDSTONE FLASH

WALLS:
STUCCO:
SMOOTH HAND TROWELED
OMEGA # 1-1/4 A 867

STONE:
VINEYARD TRAIL MIX - ROUGHCUT
EL DORADO STONE VENEER
LIGHT COLORED GROUT

BRICK:
ROMABRICK - BRACCIANO
EL DORADO STONE VENEER
LIGHT COLORED GROUT

WOOD ELEMENTS:
STAINED
CABOT STAIN

SHUTTERS:
PAINTED
STAINED
TUSCAN GREEN

WESTLAKE VILLAGE INN - SPA CONCEPT

R. DOUGLAS MANSFIELD ARCHITECT, INC.

06 CONCEPTUAL SPA ELEVATIONS

08.15.16