SHUTTERS:
STAINED
TUSCAN GREEN

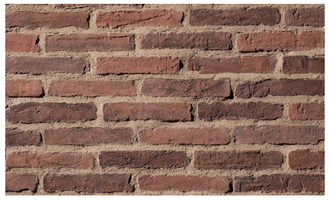

BRICK:
ROMABRICK - BRACCIANO
EL DORADO STONE VENEER
LIGHT COLORED GROUT

ROOF:
REDLAND CLAY TILE
EQ. MIX OF CAFE GOLD FLASH, OLD
SALTILLO, PINTO GOLD FLASH AND
SANDSTONE FLASH

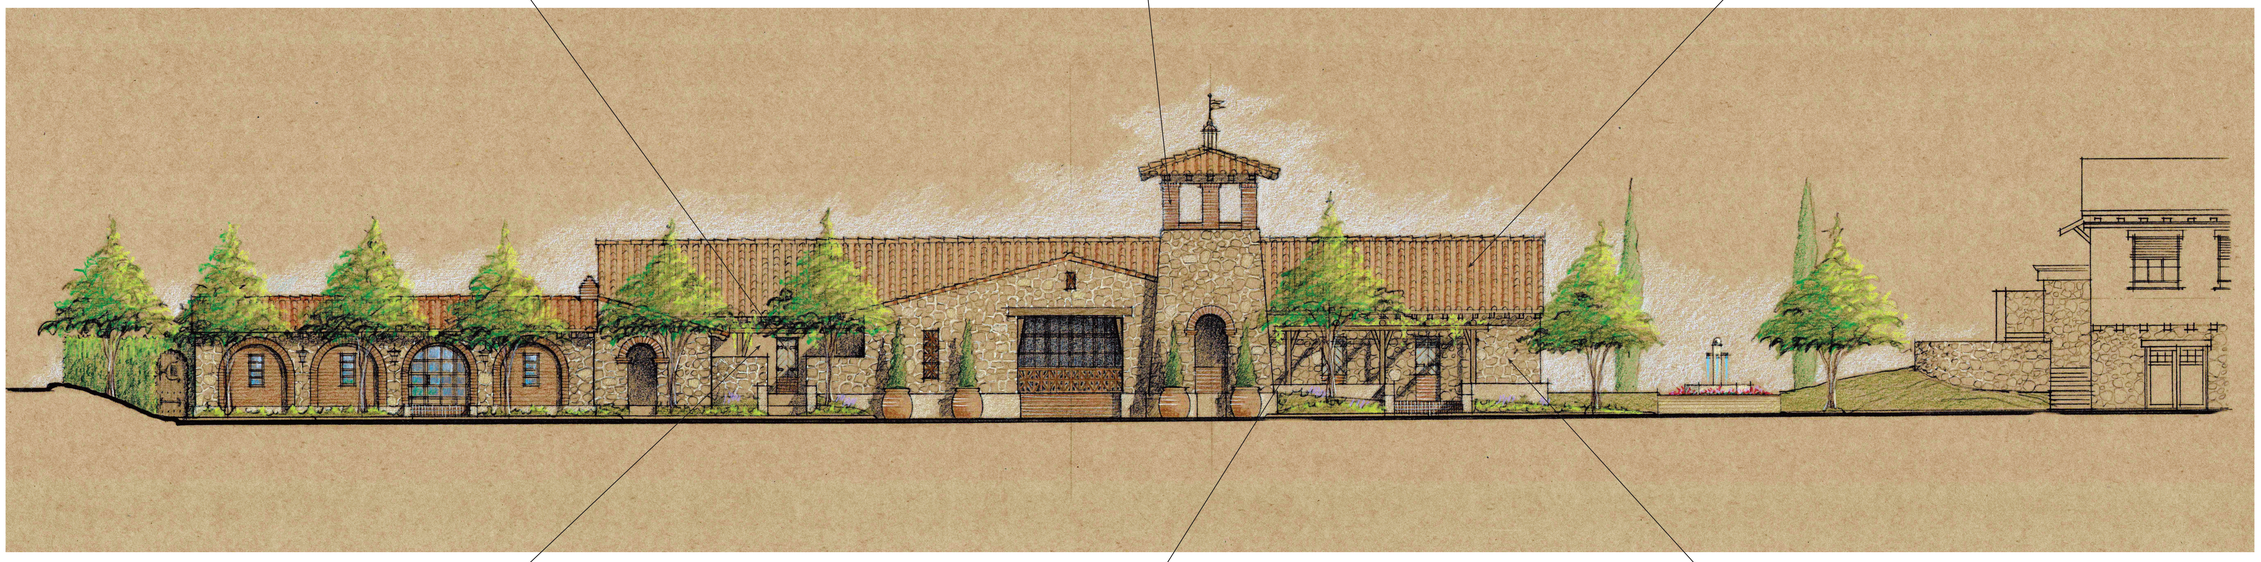

STUCCO WALLS:
SMOOTH HAND TROWELED
OMEGA 1-1/4 A867

WOOD ELEMENTS:
STAINED
CABOT STAIN

STONE:
VINEYARD TRAIL MIX - ROUGHCUT
EL DORADO STONE VENEER
LIGHT COLORED GROUT

WESTLAKE VILLAGE INN - SPA CONCEPT

R. DOUGLAS MANSFIELD ARCHITECT, INC.

08 CONCEPTUAL COLOR AND MATERIALS

08.15.16