MATERIAL LEGEND

1. STAINLESS STEEL CROSS
2. STANDING SEAM METAL ROOF (RT#1) / (MF#2)
3. METAL FENCE / METAL FINISH (MF#1)
4. COMPOSITE PANEL CLADDING SYSTEM "TRESPA" (WP#2)
5. TINTED GLASS W/ CLEAR ANODIZED ALUMINUM STOREFRONT (GL#1)
6. "FIBERON" FENCING MATERIAL ON METAL FRAME (WP#1) / (MF#1)
7. SKYLIGHTS
8. RETRACTABLE FABRIC AWNING (FB#1)
9. SOLAR REFLECTIVE E-GLASS (GL#2)
10. METAL TRELLIS (MF#1)
11. EXTERIOR PAINT (P#1)
12. EXTERIOR PAINT (P#2)
13. EXTERIOR PAINT (P#3)
14. EXTERIOR PAINT (P#4)
15. EXTERIOR PAINT (P#5)

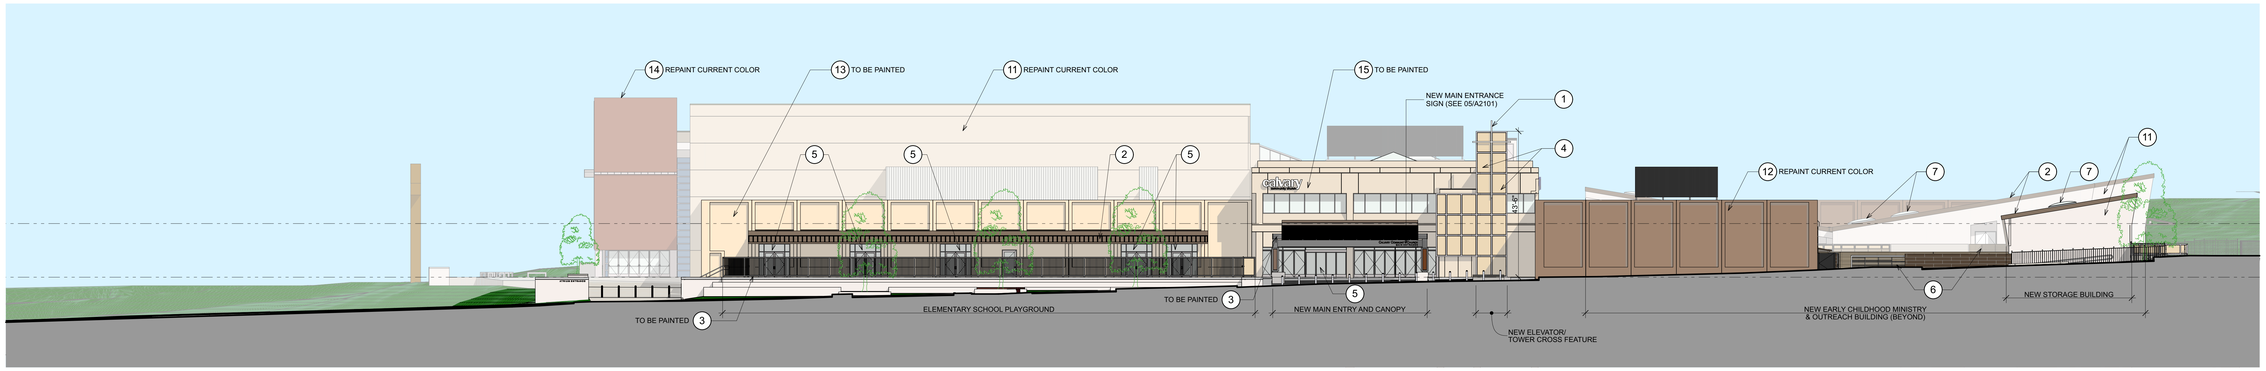

4 EXISTING BUILDING / EAST ELEVATION
SCALE: 1/16" = 1'-0"

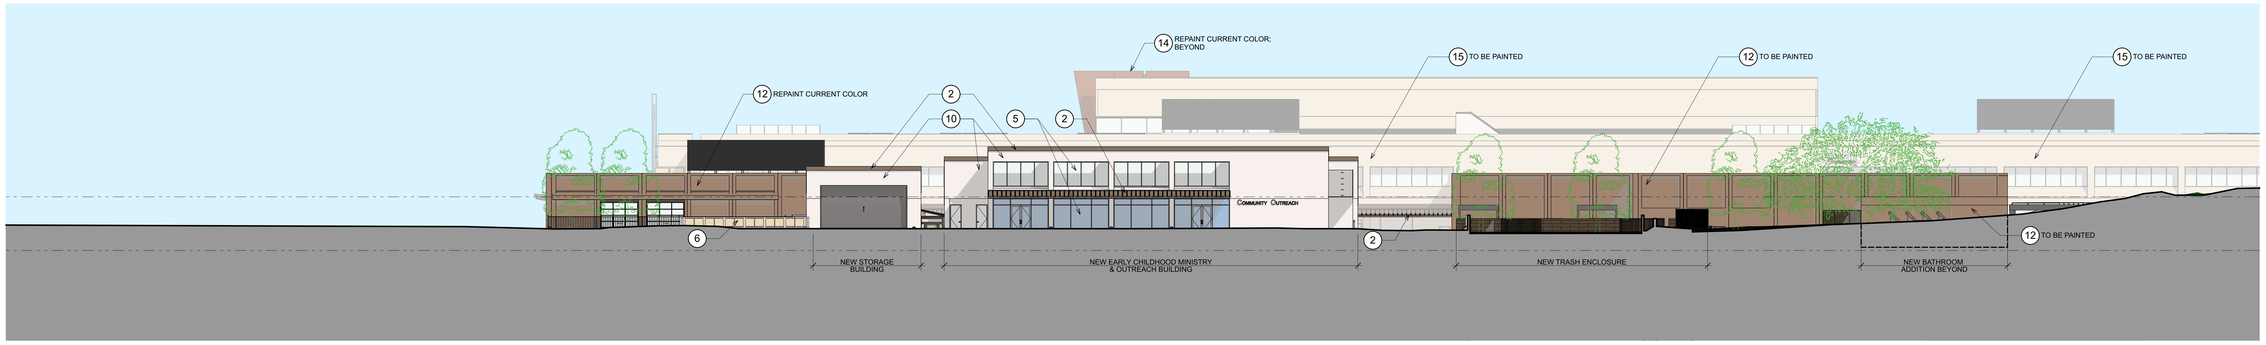

3 EXISTING BUILDING / NORTH ELEVATION
SCALE: 1/16" = 1'-0"

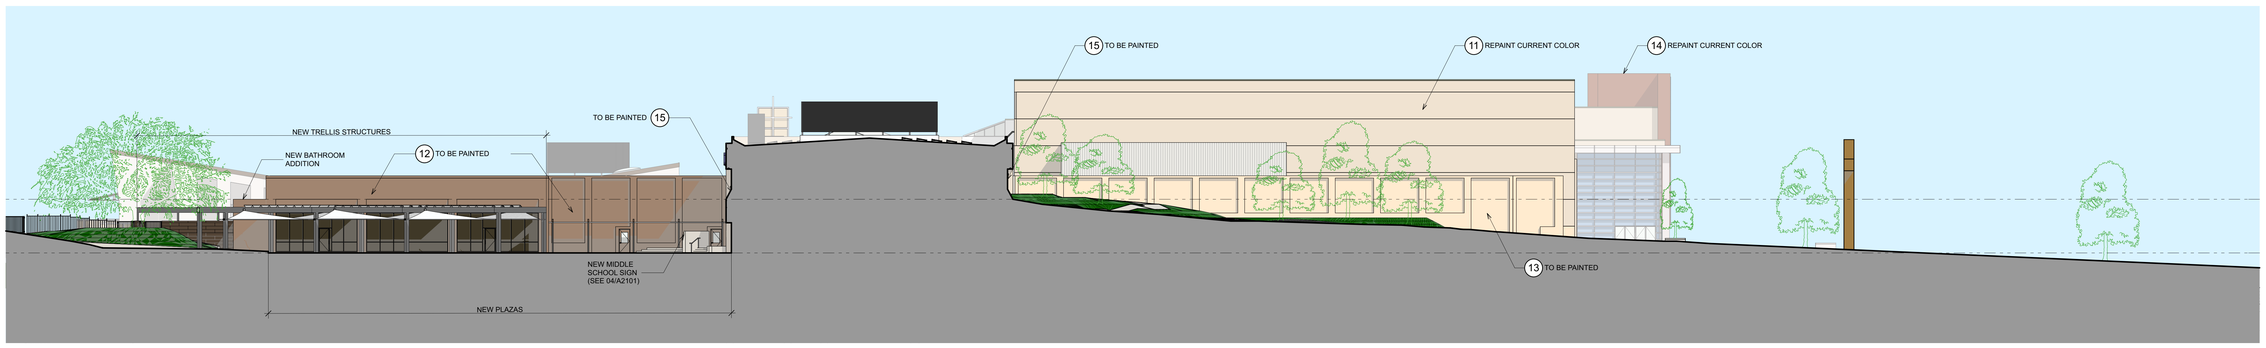

2 EXISTING BUILDING / WEST ELEVATION
SCALE: 1/16" = 1'-0"

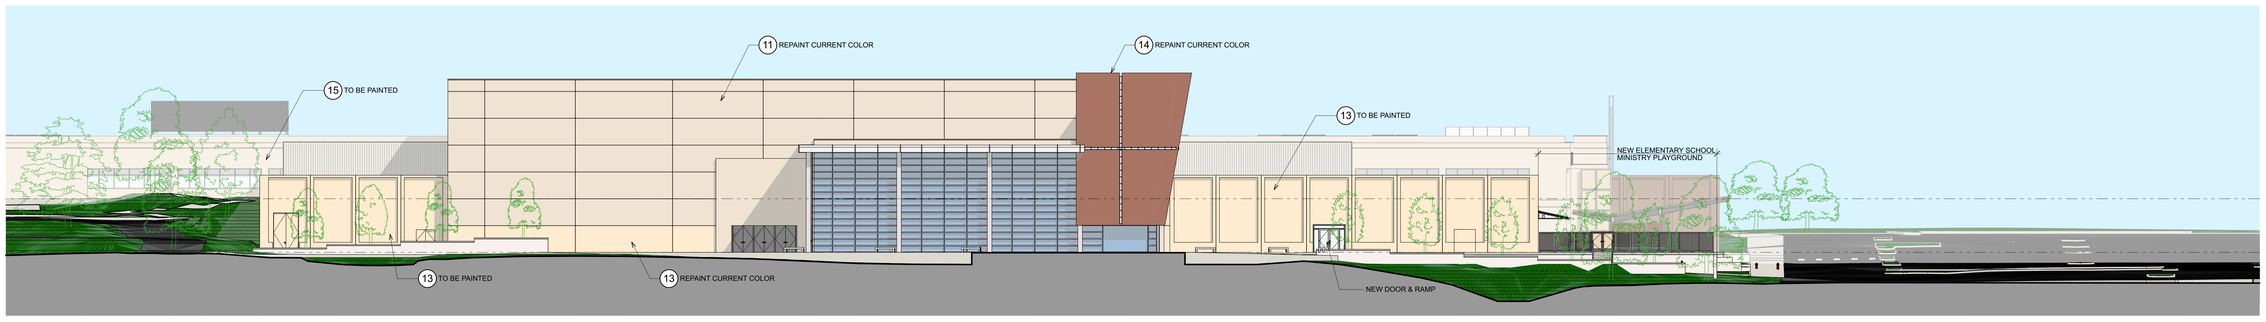

1 EXISTING BUILDING / SOUTH ELEVATION
SCALE: 1/16" = 1'-0"

BEHR BROWERS ARCHITECTS INCORPORATED

340 N Westlake Boulevard
Suite 250
Westlake Village
California 91362
805 496-1101
805 494-1421 Fax
email bba@behrbrowers.com

ARCHITECTURE
URBAN DESIGN
PLANNING
INTERIORS

These drawings are the instruments of service and are the property of Behr+Browers Architects, Inc. All designs and other information contained on these drawings are for use on the specified project and shall not be used on other projects, or for additions to this project, or for completion of this project by others without first obtaining the expressed written permission and consent of Behr+Browers Architects, Inc. These drawings shall not be reproduced, changed or copied in any form or whatsoever, nor shall they be assigned to any third party without first obtaining the expressed written permission and consent of Behr+Browers Architects, Inc., nor shall they be assigned to any third party without said written permission and consent.

Copyright Behr+Browers Architects, Inc.
All Rights Reserved.

Stamp

Consultants

Key Map

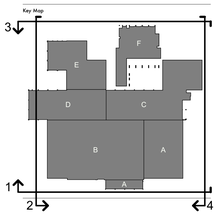

01.31.18 ENTITLEMENT SUBMITTAL

Revisions

Job Name / Job Address

calvary community church
5495 VIA ROCAS
WESTLAKE VILLAGE, CA 91362

Job Number 40301 Drawn BBA

Sheet Title

OVERALL BUILDING ELEVATIONS

Scale: As Noted Sheet Number A5001C

ACADD ALL DATA DERIVED FROM ACADD FILE. THIS DRAWING MAY HAVE BEEN REDUCED FROM ORIGINAL PLOT SIZE. USE GRAPHIC SCALES ONLY.

40301_BLDG_EXISTING (CALVARY) 1/31/18 12:36 PM